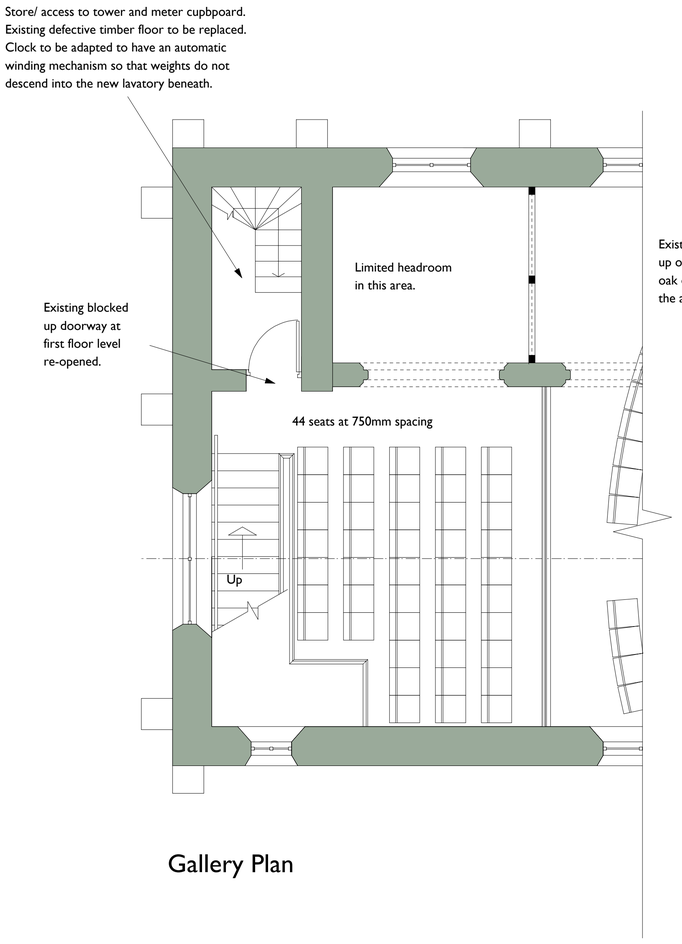

Gallery Plan

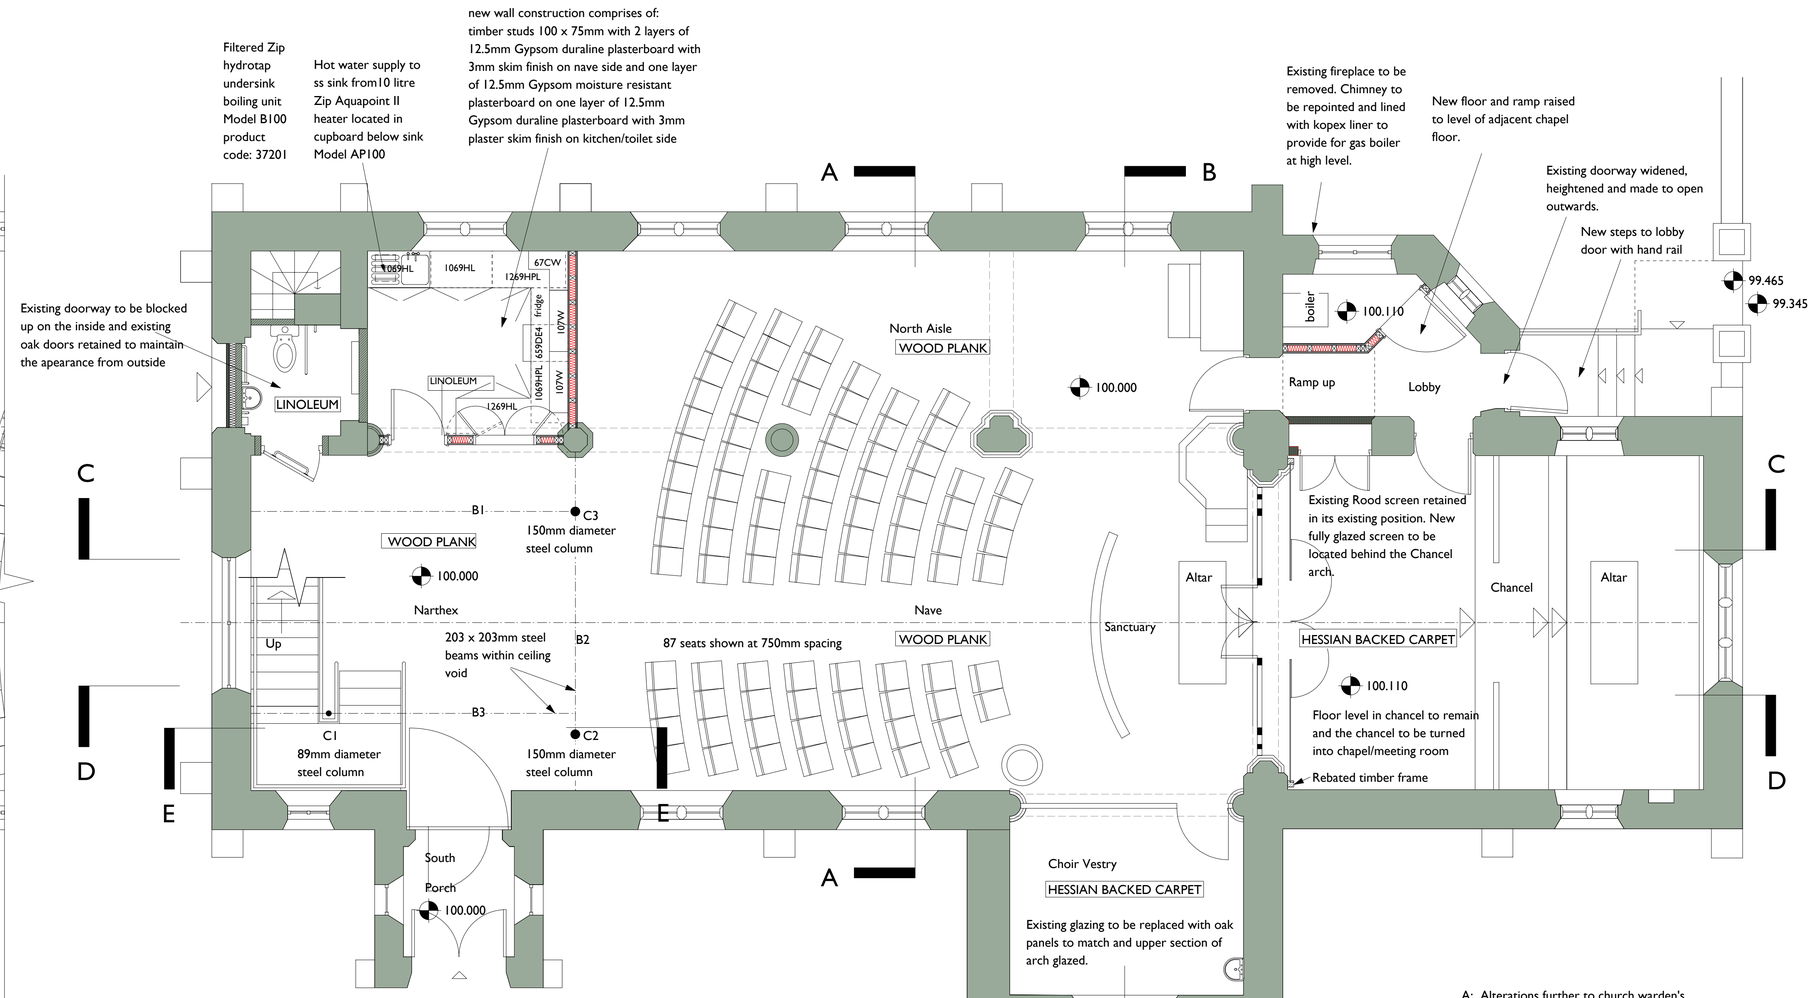

Plan of Ground Floor Main Entrance

Section A-A

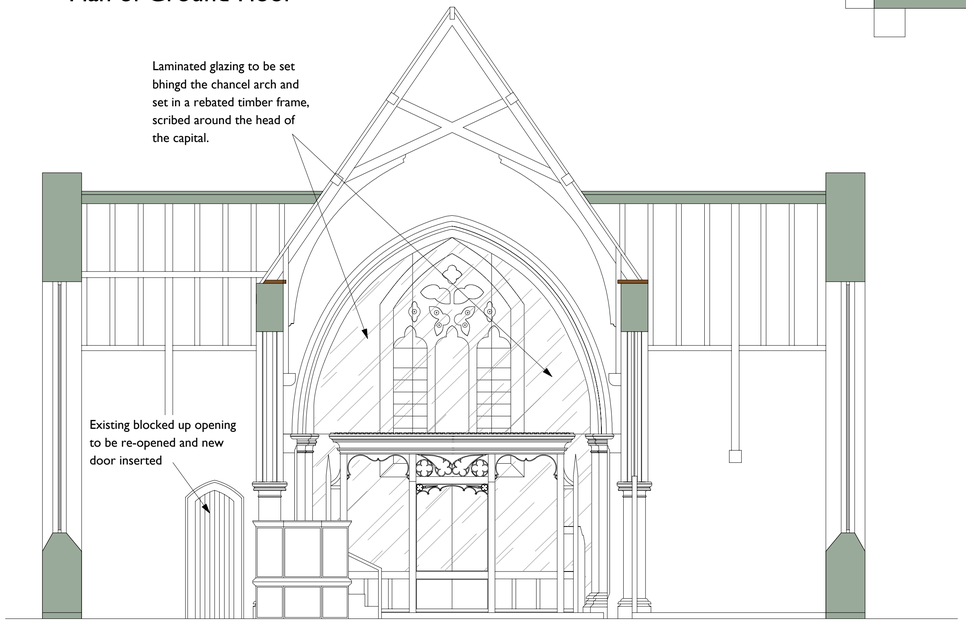

Section B-B

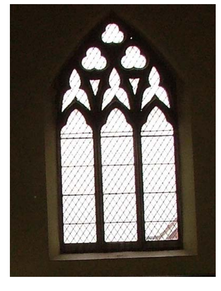

Detail of West Window.

A: Alterations further to church warden's instructions, Remove glass screen under balcony, moveglazed screen to central location onder chancel arch, Remove east facing window from lobby, height of gallery increased, existing stairs to be retained/disabled toilet reduced in size 15-02-06

B: Alterations further to meeting on site 29-11-06

C: Further details added 11-01-07

Revision	Description	Date

hha architects
horsley huber architects ltd
Stafford Castleberg Studios 134 Newport Road ST16 2HB
telephone: 01785 251238 fax: 01785 257843
email: stafford@hhastudio.com
London 10 Goldhawk Mews Shepherds Bush W12 8PA
telephone: 020 8811 1400 fax: 020 8811 1777
email: london@hhastudio.com

Client	SAINT MARY'S CHURCH - WHEATON ASTON
Job	PROPOSED REMODELLING
Job No	3633
Drawing	Option E
Drawing No	06
Rev	C
Drawn	JH/SH
Checked	
Scale	1:50 @ A1
Date	July 06

	preliminary		for comment		for approval
	for tender		construction		as built

Do not scale. Check all dimensions on site. This drawing is copyright